


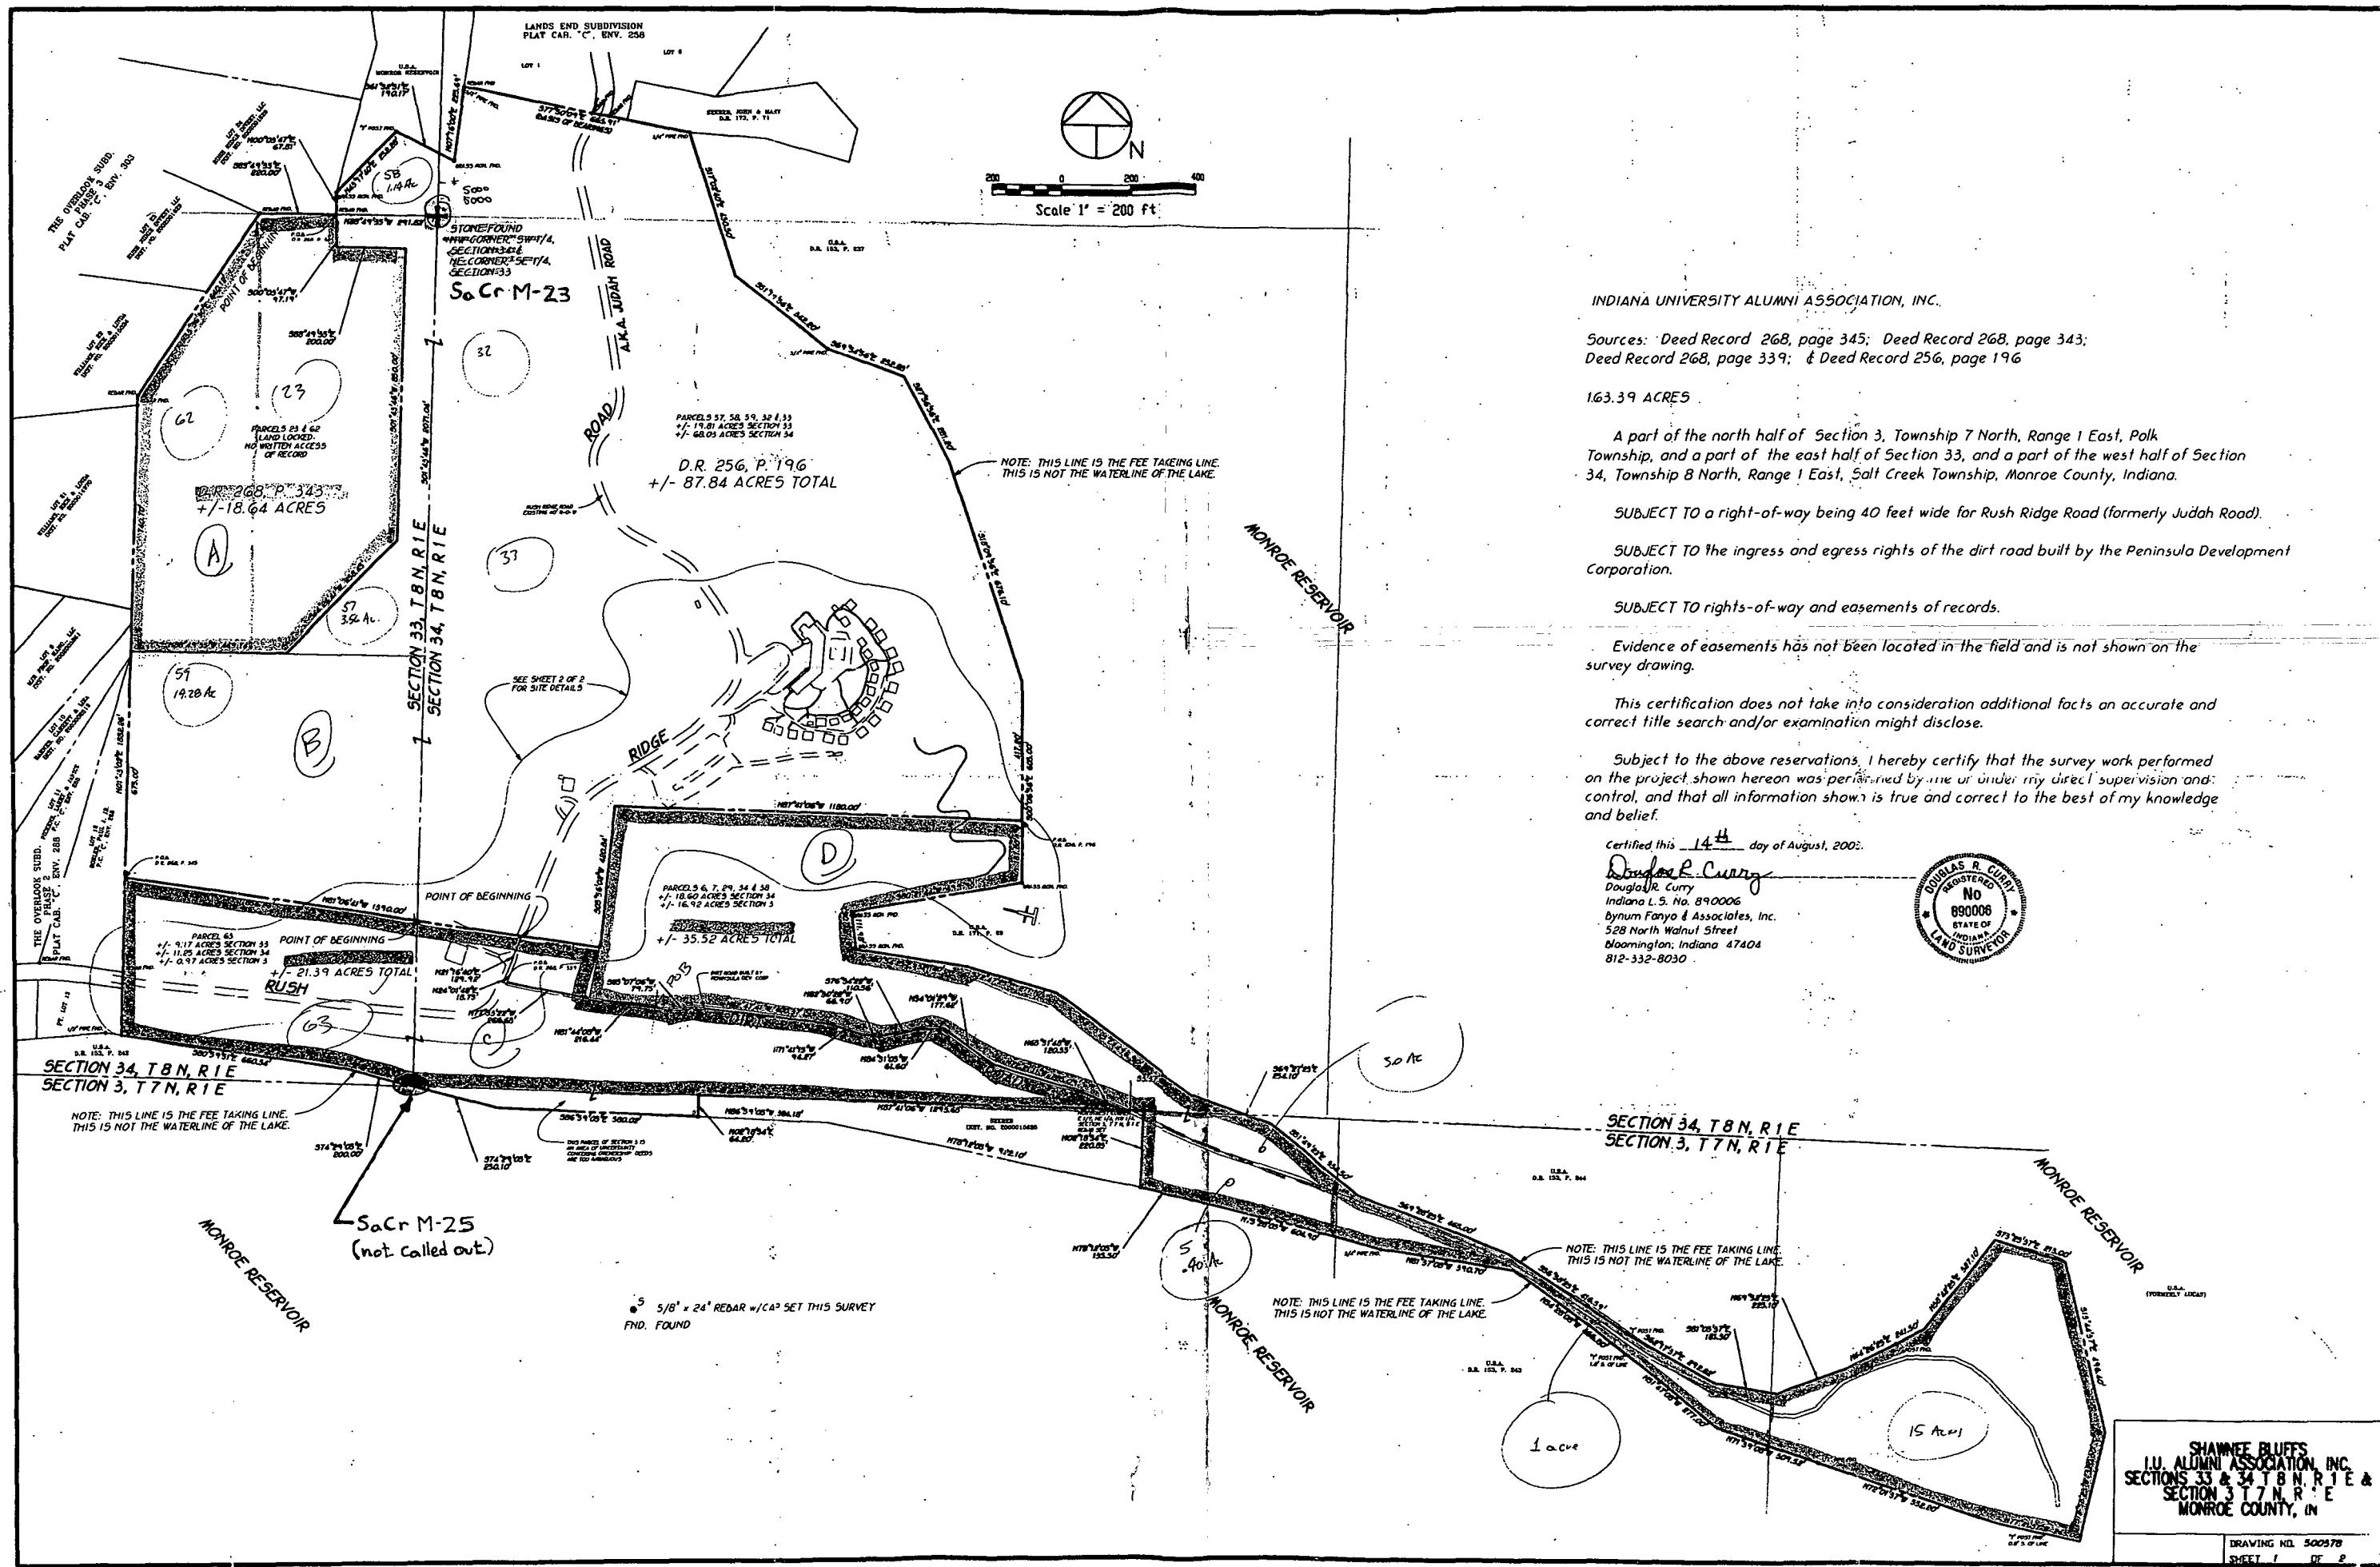

INDIANA UNIVERSITY ALUMNI ASSOCIATION, INC.

Sources: Deed Record 268, page 345; Deed Record 268, page 343; Deed Record 268, page 339; & Deed Record 256, page 196

1.63.39 ACRES

A part of the north half of Section 3, Township 7 North, Range 1 East, Polk Township, and a part of the east half of Section 33, and a part of the west half of Section 34, Township 8 North, Range 1 East, Salt Creek Township, Monroe County, Indiana.

SUBJECT TO a right-of-way being 40 feet wide for Rush Ridge Road (formerly Judah Road).

SUBJECT TO the ingress and egress rights of the dirt road built by the Peninsula Development Corporation.

SUBJECT TO rights-of-way and easements of records.


Evidence of easements has not been located in the field and is not shown on the survey drawing.

This certification does not take into consideration additional facts an accurate and correct title search and/or examination might disclose.

Subject to the above reservations, I hereby certify that the survey work performed on the project shown hereon was performed by me or under my direct supervision and control, and that all information shown is true and correct to the best of my knowledge and belief.

Certified this 14th day of August, 2003.

Douglas R. Curry
Douglas R. Curry
Indiana L.S. No. 890006
Bynum Fanyo & Associates, Inc.
528 North Walnut Street
Bloomington, Indiana 47404
812-332-8030

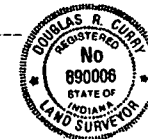

SHAWNEE BLUFFS
I.U. ALUMNI ASSOCIATION, INC.
SECTIONS 33 & 34 T 8 N. R 1 E &
SECTION 3 T 7 N. R 1 E
MONROE COUNTY, IN

DRAWING NO. 500378

PREPARED BY BYNUM FANYO & ASSOCIATES INC. 528 N. WALNUT ST. BLOOMINGTON, IN. 47404

Sept 14th A.D. 1864.

ran for John B. Shipman the following lot of land situate in the South East quarter of Section No 26 Township No 8 north of range No Two west Beginning ^{at a stone standing} at 19 poles & 17 links East of the North west corner of South East quarter of said Section 26 witness Tree white Oak 24 inches diameter N 80° E 43 1/2 links distant running thence S 35° E 27 poles 15 links to a stone witness Tree Black Walnut 6 inches diameter N 65° E 30 links dist thence N 55° E 24 poles 6 links to a stone standing in open ground thence S 88° E 13 poles 4 links to the beginning containing One acre

Lewis G. Shryver & Joseph East chain bearers sworn by me this September 14th 1864.

Doctor F. Morris was present & assisting & participating in the foregoing survey.

James H. Spencer M.C.S.

November 30th A.D. 1864.

Ran the following lot of land off the west side of the North East quarter of Section 34 Township 8 North of range one East for Samuel Butcher. Beginning at the center of said Section 34 at a stone Planted & marked with the initials (C.S. 34) witness Tree Beech 8 inches diameter S 34° E 17 1/4 links dist Beech 10 inches diameter N 57° E 17 1/2 links dist thence North 160 poles to a stone standing at the North 1/2 mile post of said Section 34 & marked (N 1/2 M. S. 34) witness Tree Beech 15 inches diameter S 82° E 17 1/2 links distant Swamp Ash, 3 inches diameter S 49° E 14 links distant thence East 60 poles to a stone marked (N.E.C. of 60 A) witness Tree Black Walnut 2 inches diameter S 27° E 11 1/2 links distant Blue Ash 18 inch diameter N 36° E 34 links distant thence South 160 poles to a stone marked (S.E.C. of 60 A) witness Tree Sycamore 8 inches diameter N 24° E 36 1/2 links distant Maple 20 inches diameter S 50° E 20 links distant thence West 60 poles to the beginning containing 60 acres.

Chain Bearers Coleman Carter & John Lucas sworn

Nov 30th 1864.

James H. Spencer M.C.S. Surveyor

Length of the line from N 1/2 Cor to A.C. Cor 222 poles

Length of the line from center to East 1/2 mile 157 poles 7 1/2 links